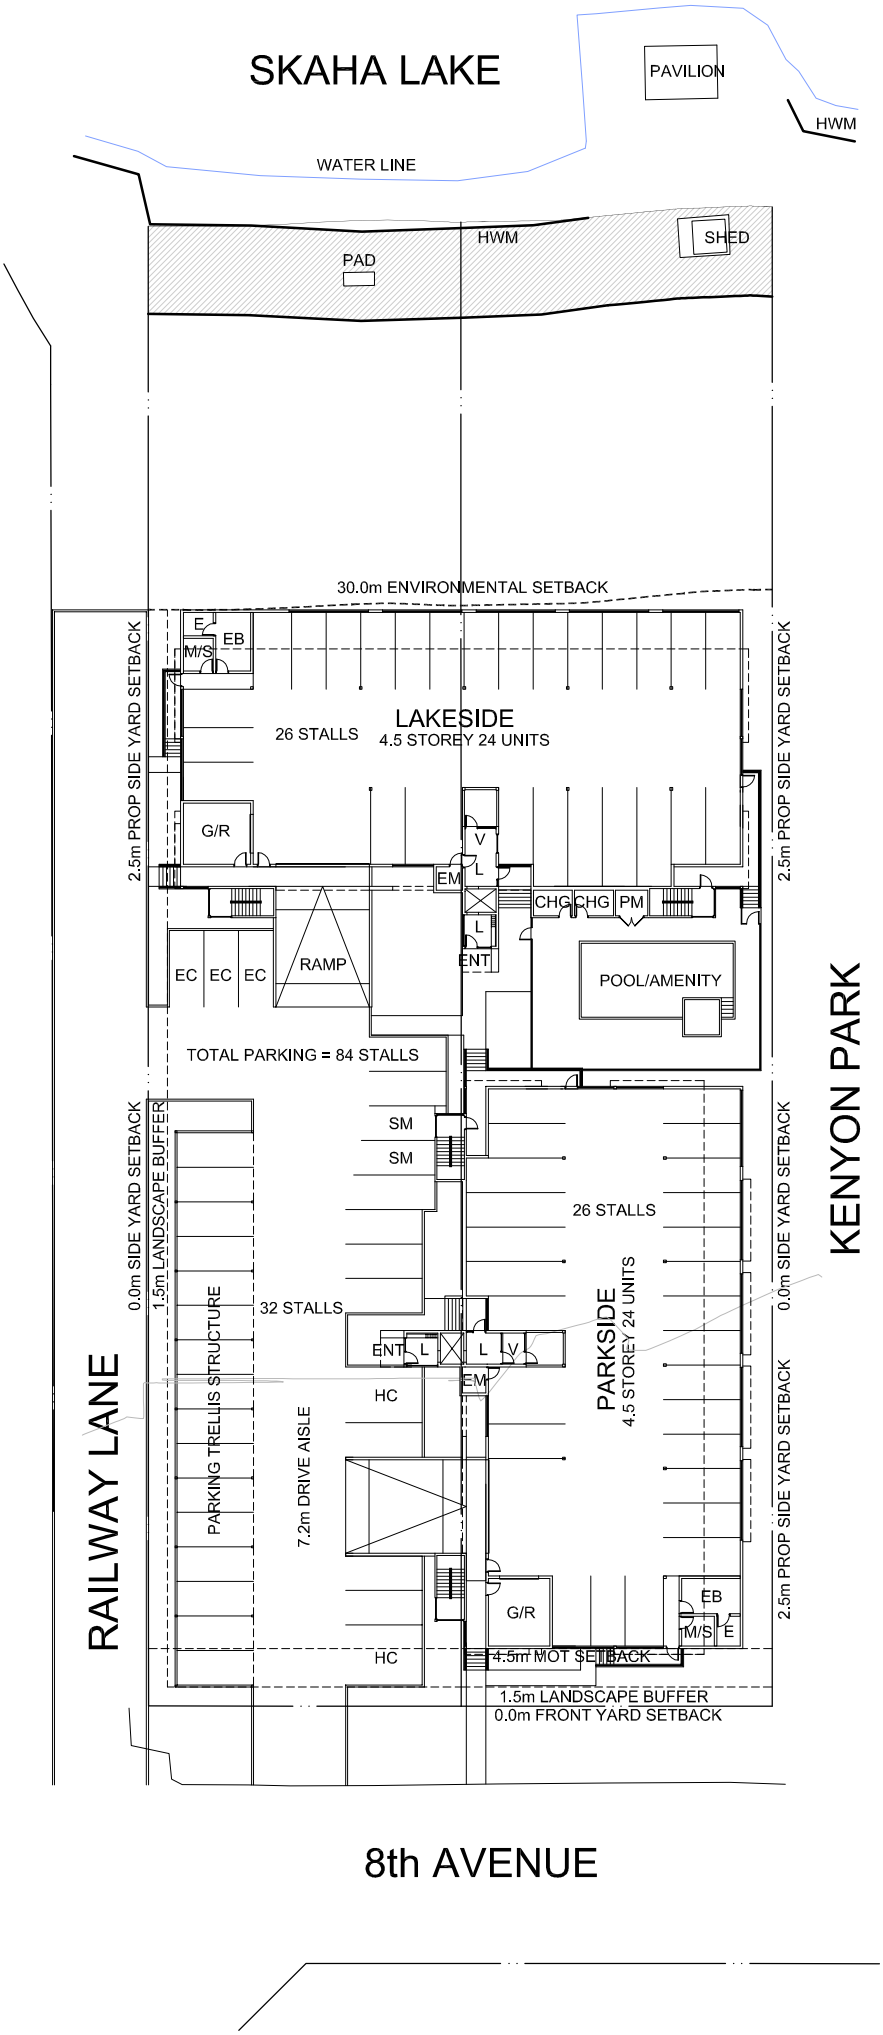
SKAHA LAKE
PAVILION
HWM
WATER LINE
PAD
HWM
SHED
30.0m ENVIRONMENTAL SETBACK
E
EB
M/S
LAKESIDE
4.5 STOREY 24 UNITS
26 STALLS
2.5m PROP SIDE YARD SETBACK
G/R
V
L
EM
CHG
CHG
PM
L
ENT
EC
EC
EC
RAMP
POOL/AMENITY
TOTAL PARKING = 84 STALLS
SM
SM
26 STALLS
0.0m SIDE YARD SETBACK
1.5m LANDSCAPE BUFFER
32 STALLS
ENT
L
L
V
EM
HC
PARKSIDE
4.5 STOREY 24 UNITS
PARKING TRELLIS STRUCTURE
7.2m DRIVE AISLE
RAILWAY LANE
KENYON PARK
G/R
EB
M/S
E
HC
4.5m MOT SETBACK
1.5m LANDSCAPE BUFFER
0.0m FRONT YARD SETBACK
8th AVENUE