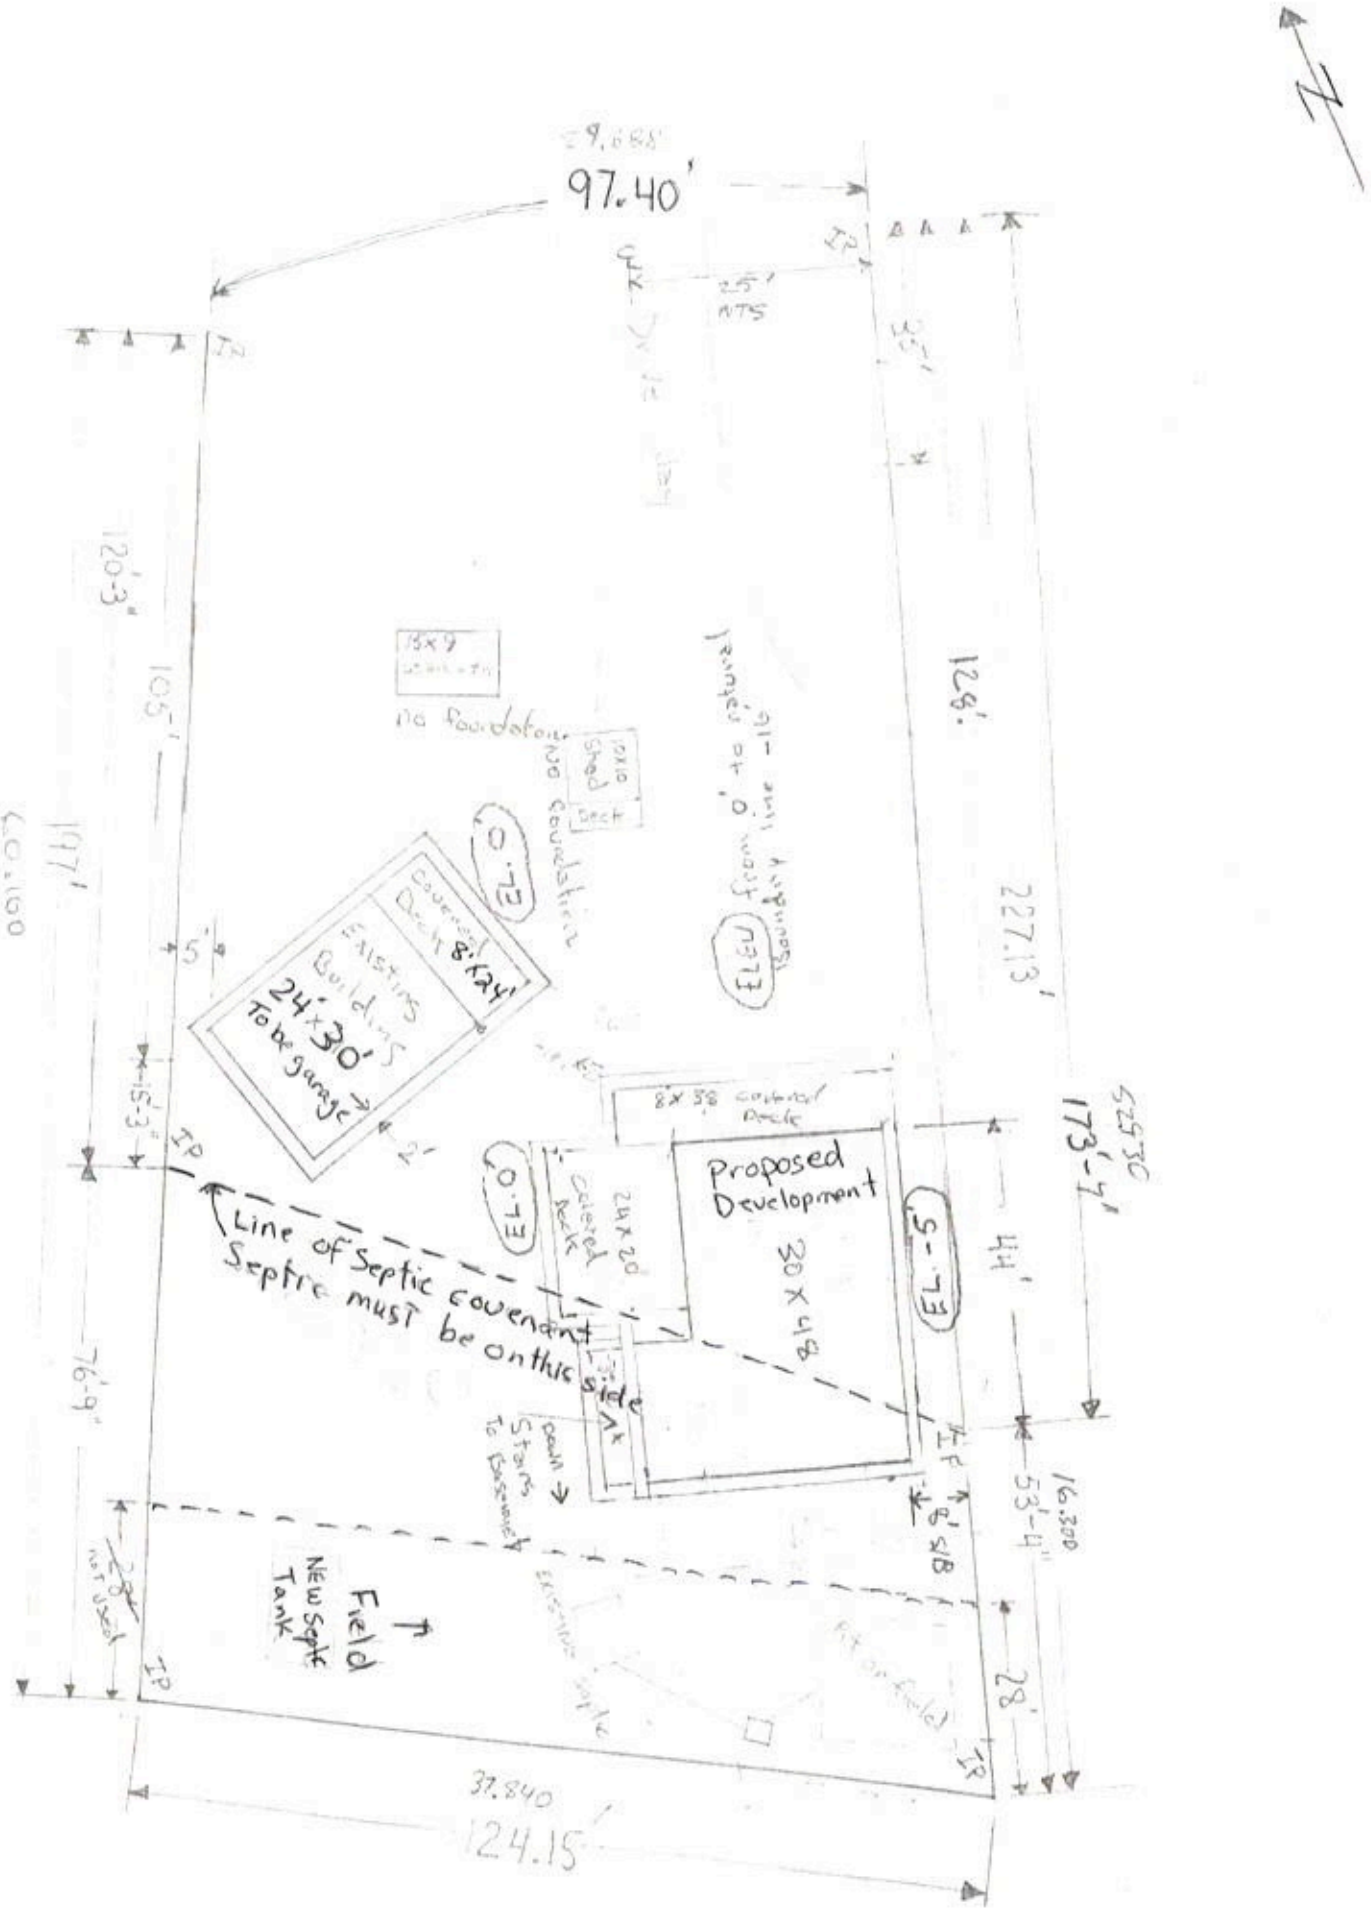
N
97.40'
IP
25'
N75
120-3"
105'
147'
CO.1100
13x9
no foundation
10x10 Shed
Deck
Covered Deck 8.1x24'
Existing Building
24'x30'
To be garage
2'
0.7E
0.7E
0.7E
New
Proposed Development
30'x48'
24x20 Covered Deck
8x38 Covered Deck
Line of Septic covenant
Septic must be on this side
Down Stairs To Basement
Field
New Septic Tank
Existing Septic
Not Used
Septic over field
IP
129'
227.13'
525.30
173'-4"
44'
53'-4"
16.300
28'
37.840
124.15'