SKETCH PLAN SHOWING THE FENCE ON THE EAST SIDE OF LOT 1, D.L. 2450S, S.D.Y.D., PLAN 1730 EXCEPT PARCEL A(DD 11953F)

CIVIC ADDRESS: 6883 HIGHWAY 97, OLIVER, BC

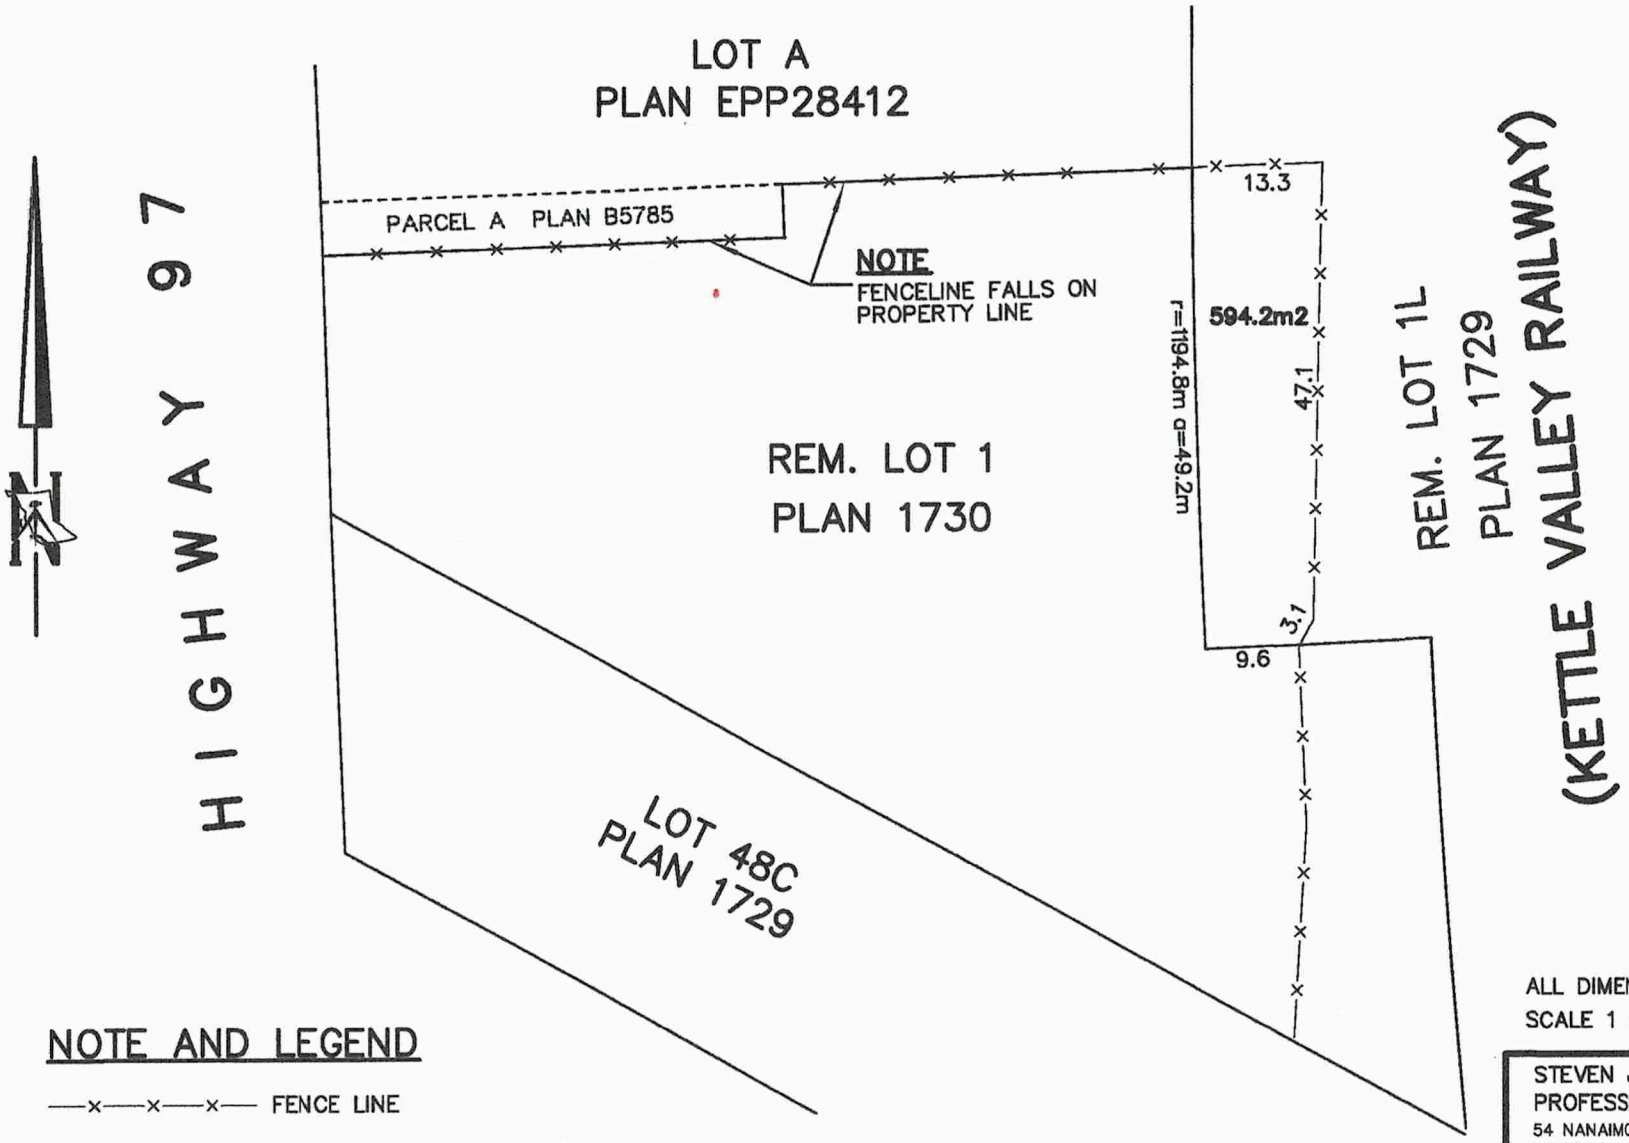

ALL DIMENSIONS ARE METRES

SCALE 1 : 750

NOTE AND LEGEND

—x—x—x— FENCE LINE

THE INFORMATION SHOWN ON THIS PLAN IS BASED ON FIELD [illegible] COMPLETED THE 23rd DAY OF NOVEMBER, 2022.

STEVEN J. BUZIKIEVICH
PROFESSIONAL LAND SURVEYOR
54 NANAIMO AVE. E.
PENTICTON, B.C. V2A 1L9
Phone: (250)492-0559 Fax: (250)492-9851

FILE 22-1151
DWG. 22-1151A