# DEVELOPMENT PLAN OF LOT A, DISTRICT LOTS 101,151, AND 391, YDYD, PLAN KAP69501.

0 50 150 250

The intended plot size of this plan is 280mm in width by 216mm in height (A-size) when plotted at a scale of 1:2500 METRIC.

Lot dimensions and areas shown are derived from Land Title Office records and may vary on completion of a legal survey.

Notes:
- No lot posts were found.
- Unregistered interests have not been included or considered.

Charges on Title:
- Covenants W30920, KF60177.
- Statutory Rights of Way KB16776, LB222730.
- Easement KF71958.

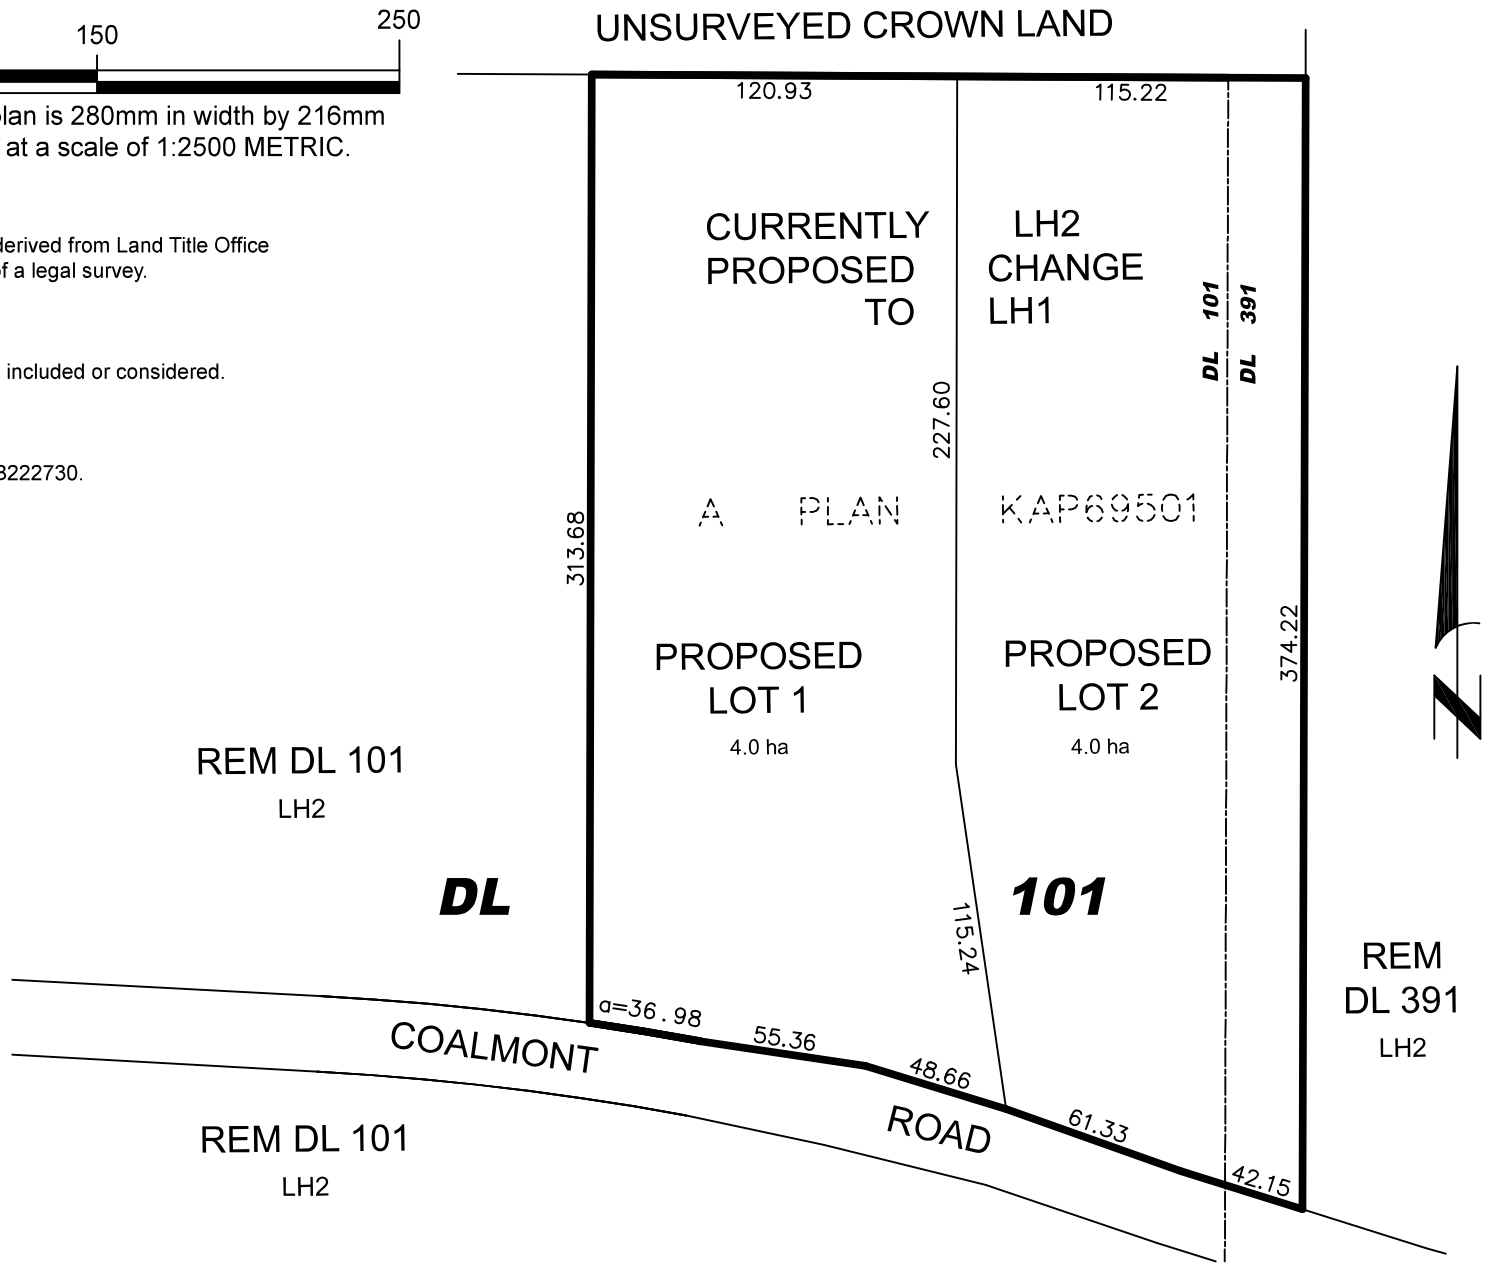


**AllTerra**
*Land Surveying Ltd.*
www.AllTerraSurvey.ca
Ph: 250.452.9298 File: 120000
© AllTerra Land Surveying Ltd, 2020.